


## PROFILE

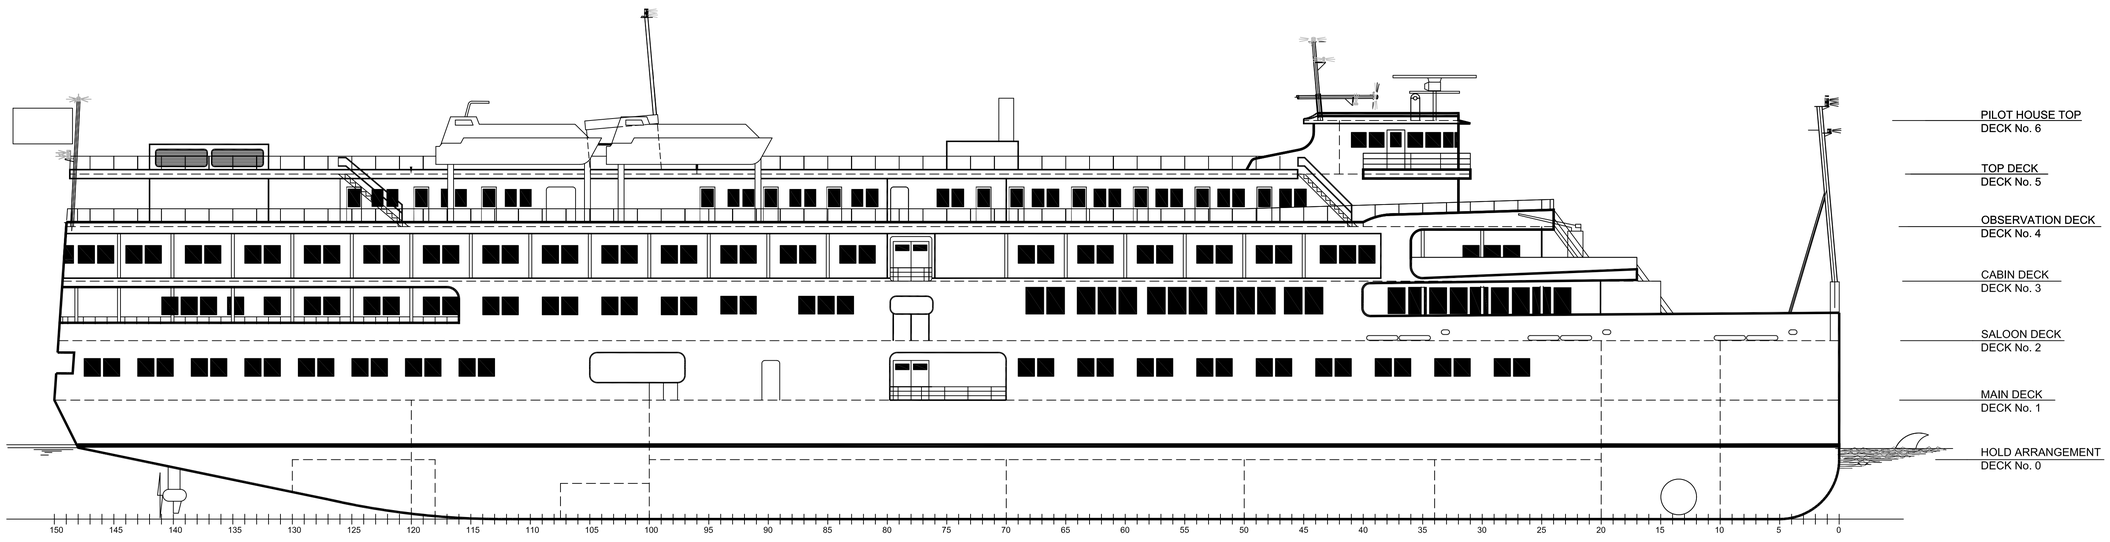


## TOP DECK ARRANGEMENT
DECK No. 5




## OBSERVATION DECK
DECK No. 4

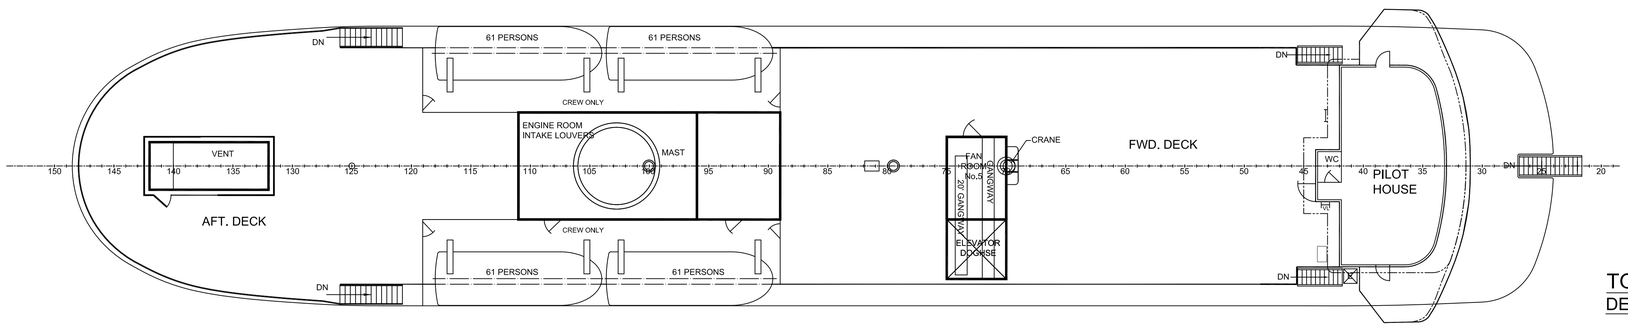


## CABIN DECK
DECK No. 3

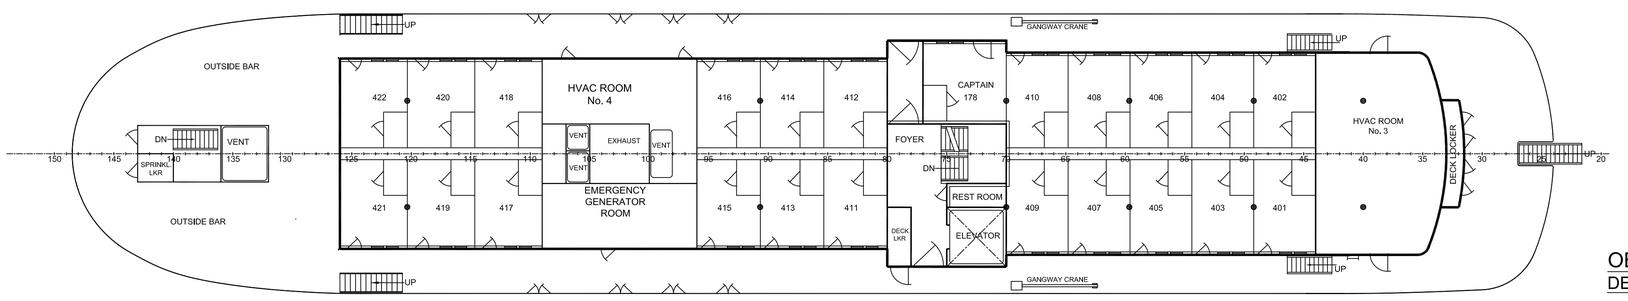


## SALOON DECK
DECK No. 2

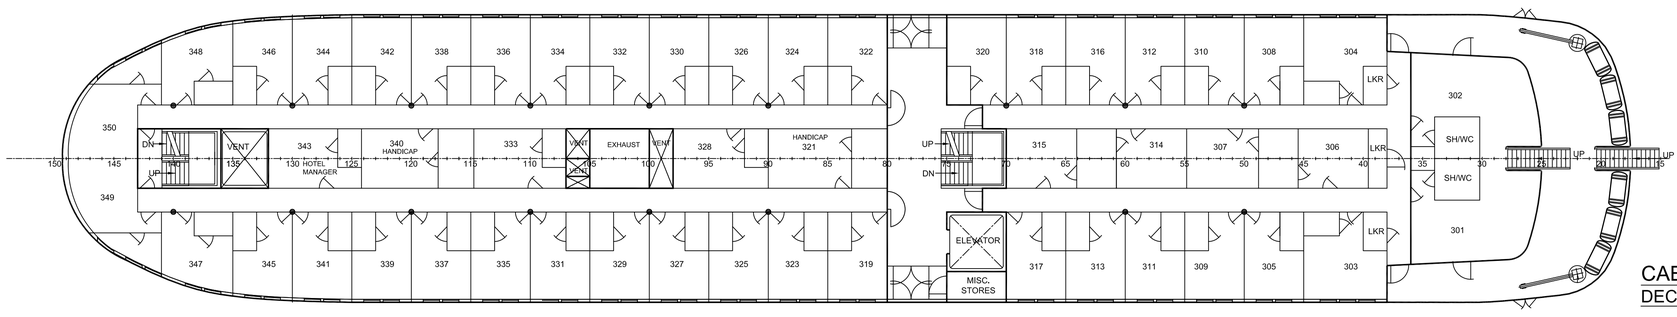


## MAIN DECK
DECK No. 1

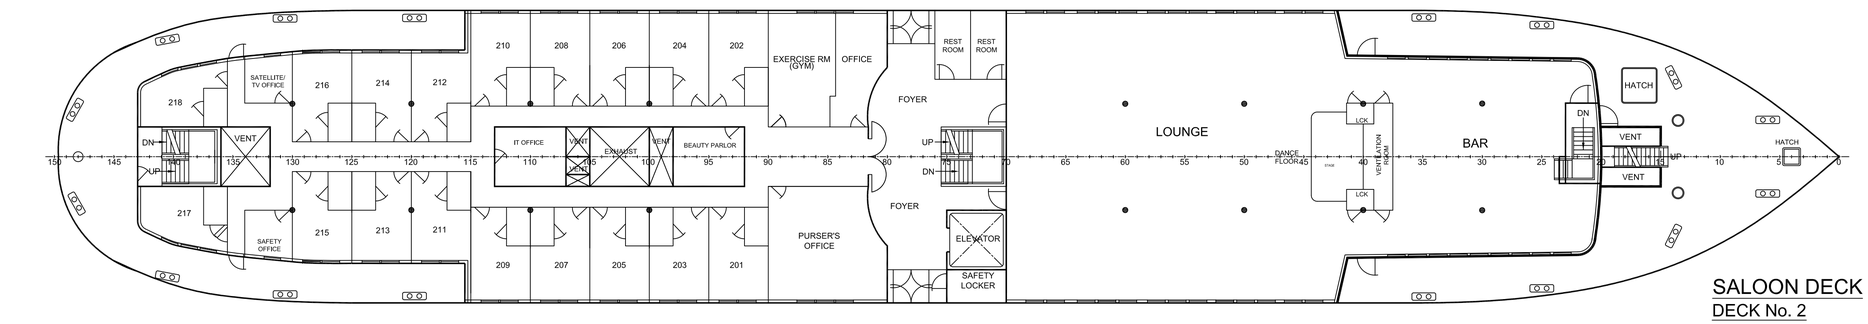


## HOLD ARRANGEMENT
DECK No. 0

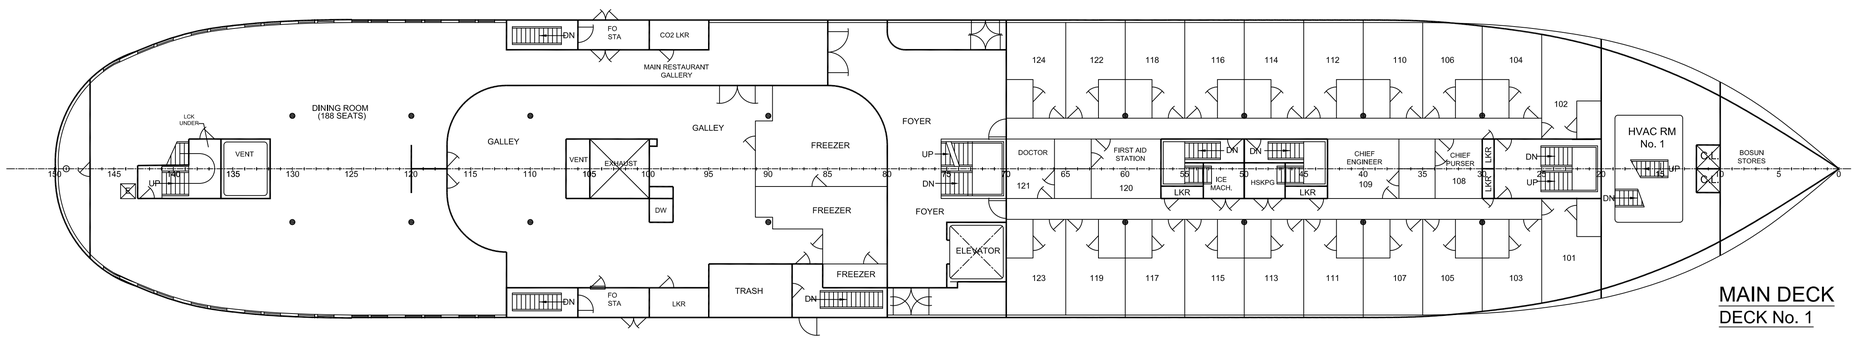


## DOUBLE BOTTOM ARRANGEMENT

## PRINCIPAL CHARACTERISTICS
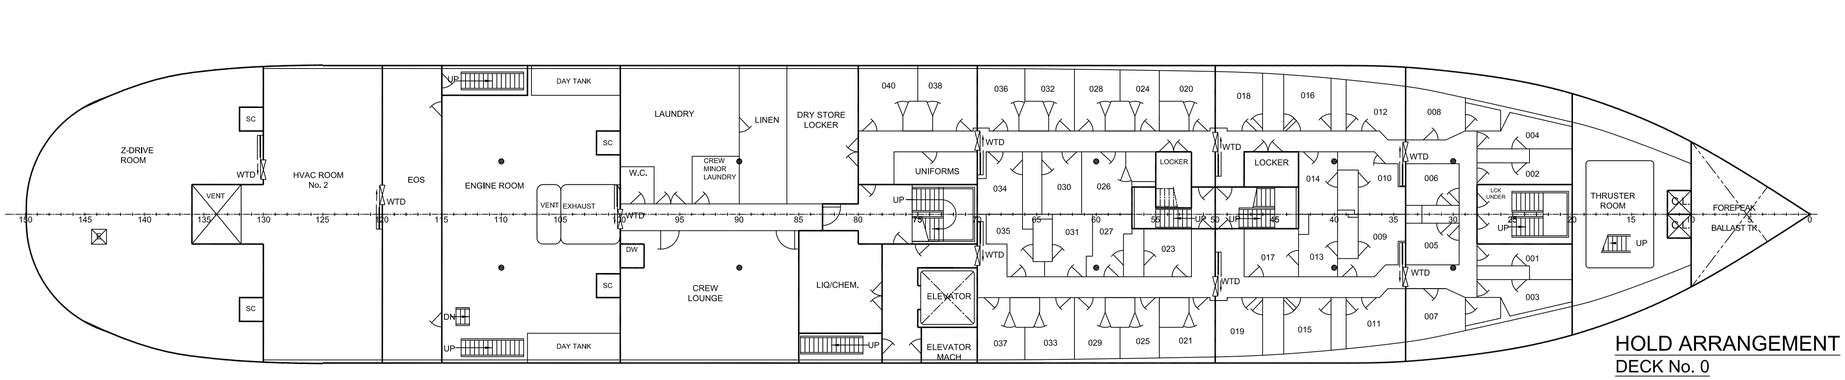
| | |
|---|---|
| LENGTH OVERALL | 300'-0" - (91.44 M) |
| LENGTH WATERLINE | 296'-0" - (90.22 M) |
| BEAM, MAX OVER GUARDRAIL | 53'-0" - (16.15 M) |
| BEAM, MAX AT MAIN DECK | 50'-0" - (15.24 M) |
| DRAFT, MAX IMMERSION | 12'-6" - ( 3.81 M) |

| DATE | REVISIONS |
|---|---|
| 04/2018 | Rev.0: ex.Gift shop separated as Exercise Rm (Gym) and office, Dk 2 Fr.80-90 Port side |

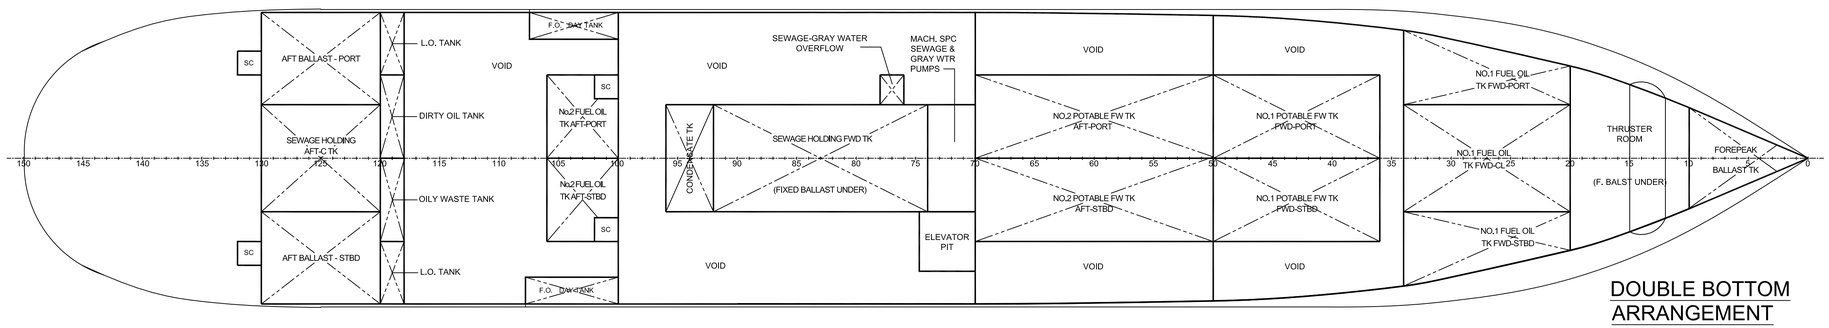
C.C.T.O. COSTAS CARABELAS TECHNICAL OFFICE
NAVAL ARCHITECTS - MECHANICAL ENGINEERS
11, MAVROKORDATOU STR. 185 38 PIRAEUS - GREECE
TEL : +30-210-4291252 / 4291412 FAX : +30-210-4291403 e-mail : kkarab@tee.gr


TITLE:

# "VICTORY I"
## GENERAL ARRANGEMENT

| | | | |
|---|---|---|---|
| DRAWING BY **A.K.T.** | CHECKED BY **C.A.C** | PROJECT NO. **793** | |
| DATE **04/2018** | DATE **04/2018** | SCALE **1/150** | |
| DWG N0. **GA-793-02-01/1** | PRINT DATE: **04/2018** | REVISION **0** | |